Copyright CHB

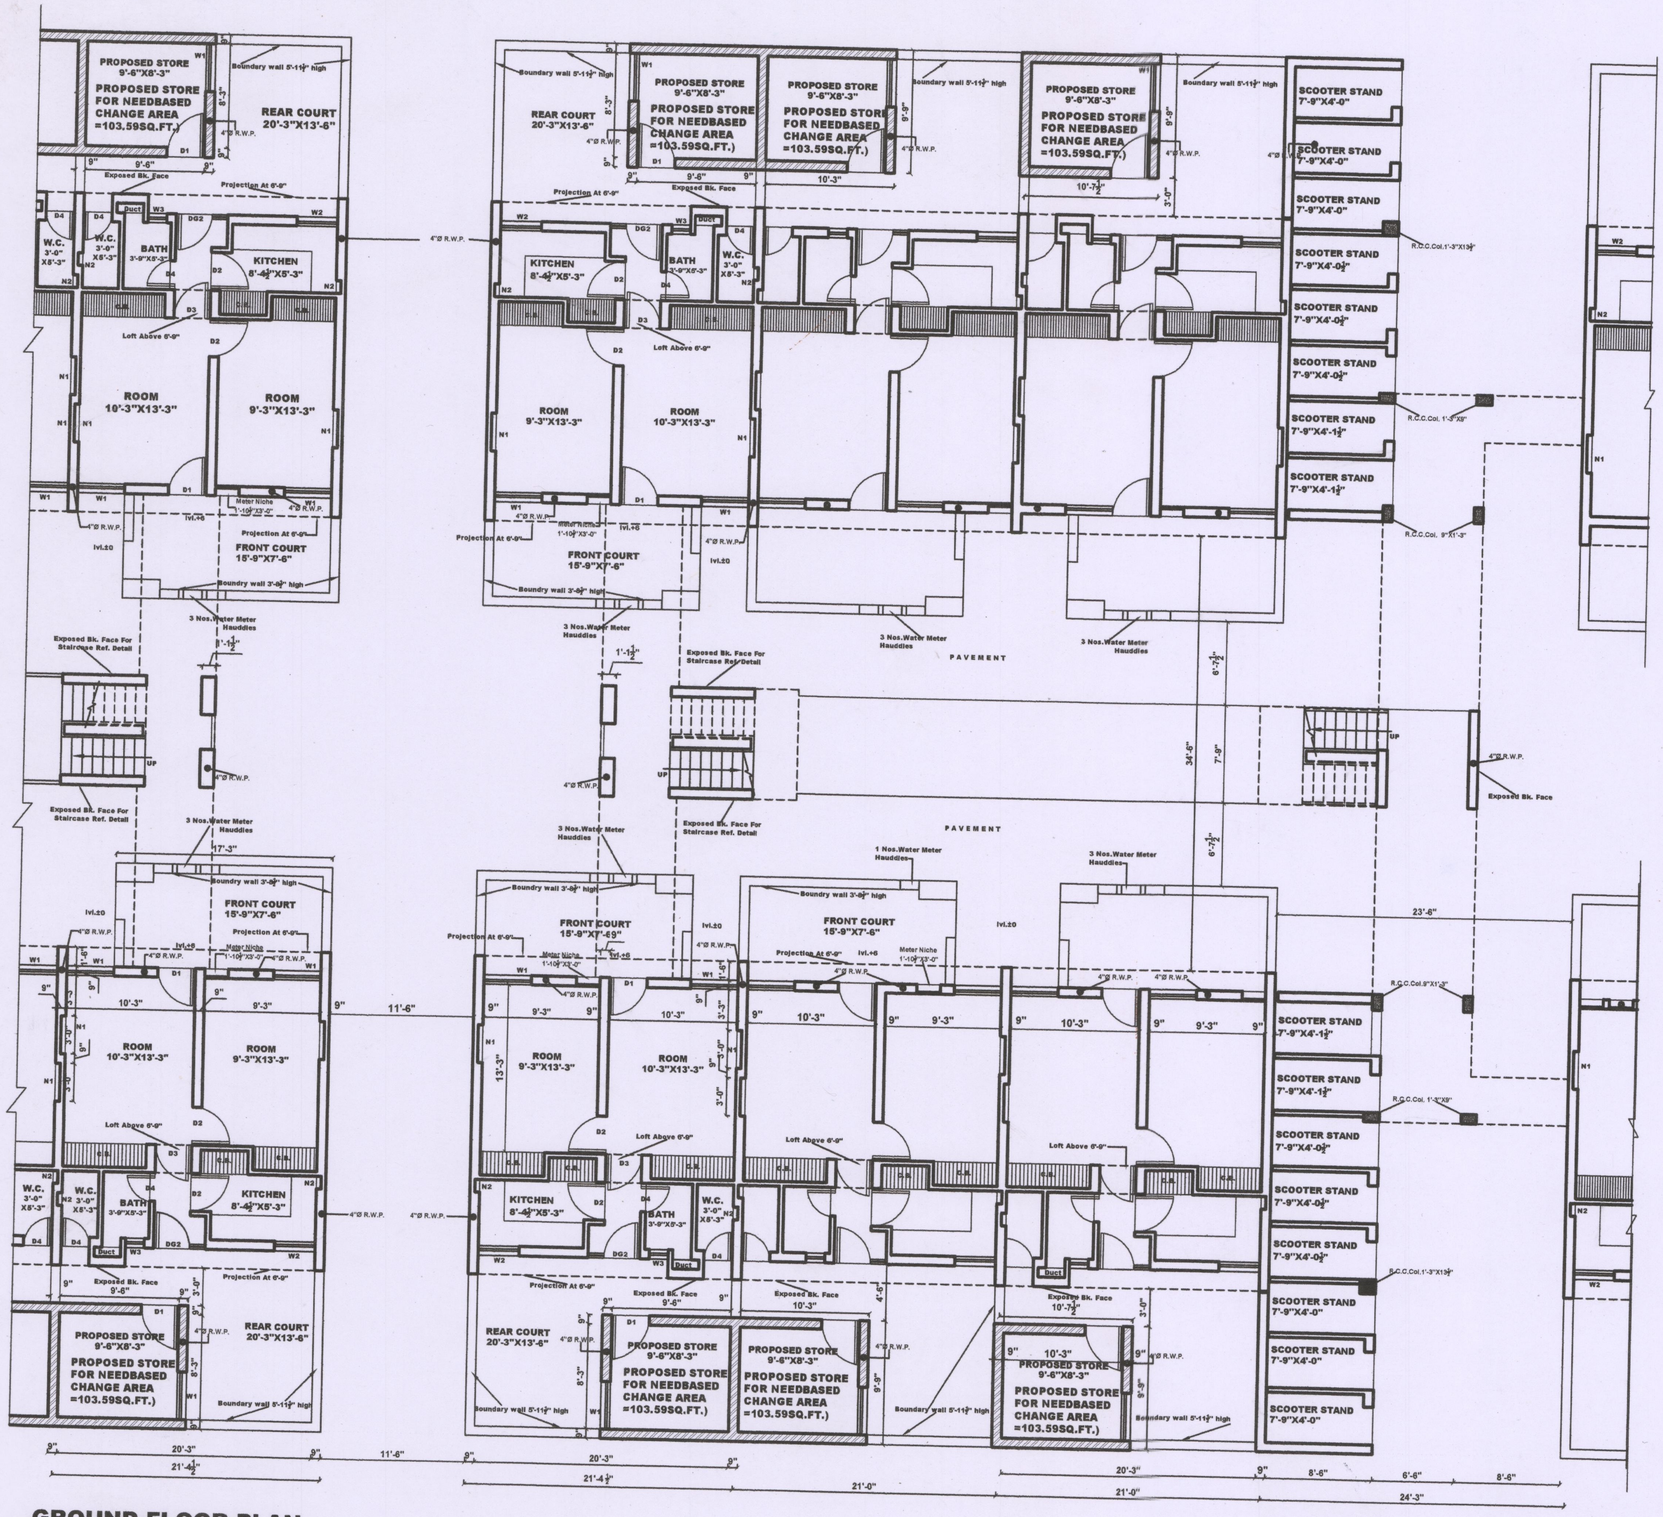

GROUND FLOOR PLAN

CHANDIGARH HOUSING BOARD

Notes:-

1) THIS DRAWING IS THE PROPERTY OF THE CHB,CHD. AND MUST NOT BE COPIED,ALTERED OR TRACED IN WHOLE OR IN PART WITHOUT THE PERMISSION OF THE BOARD IN WRITING.
2) NO RAIN WATER PIPE,SOIL PIPE,VENTILATING PIPE OR ANY OTHER PLUMBING WORK SHALL BE EXPOSED TO VIEW ON ANY FACE OF THE BUILDING.
3) NO APPLIED DECORATION OF ANY SORT LIKE THE CROSS, SWASTIKA ETC. SHALL BE PERMITTED ON THE EXTERNAL FACE OF THE BUILDING OR ON THE BOUNDARY WALL.
4). THE COST OF COMMON WALLS SHALL BE SHARED PROPORTIONATELY BY THE RESPECTIVE ALLOTTEES.
5). NO ADVERTISEMENT IN WHAT-SO-EVER FORM,KIND OR MANNER,WHETHER THE NAME OF THE PERSON OR A FIRM SHALL BE PERMITTED ON THE FACE OF THE BUILDING OR ON OR ALONG THE BOUNDARY WALL EXCEPT THE NUMBER OF THE PREMESIS DISPLAYED IN PAINTED NUMERALS ON SPACE ASSIGNED FOR THE PURPOSES.
6). FOR ANY OTHER DETAIL / NOTES REF. DRG.NO. 35, JOB NO. 79 .
7). ADDITIONAL CONSTRUCTION HAS BEEN SHOWN HAS HATCHED.

Joinery Detail For Future Construction:-

Type	Size	Cill
D1	3'-0"X6'-9"	-
DG2	4'-1½"X6'-9"	-
W1	3'-9"X4'-0"	2'-9"

S.NO.	DESCRIPTION	SIGN.	DATE
	REVISIONS		

Architect.

Shashi Thakur
Asstt. Architect.

SCALE :

DATE :-

(Renu Bala)
DRAWN BY

79
JOB NO.

66
DRG. NO.

STANDARD DESIGN OF NEED BASE CHANGE FOR M.I.G. TWO ROOM, (GROUP- A) SECTOR - 44- A, CHANDIGARH.
(GROUND FLOOR PLAN)

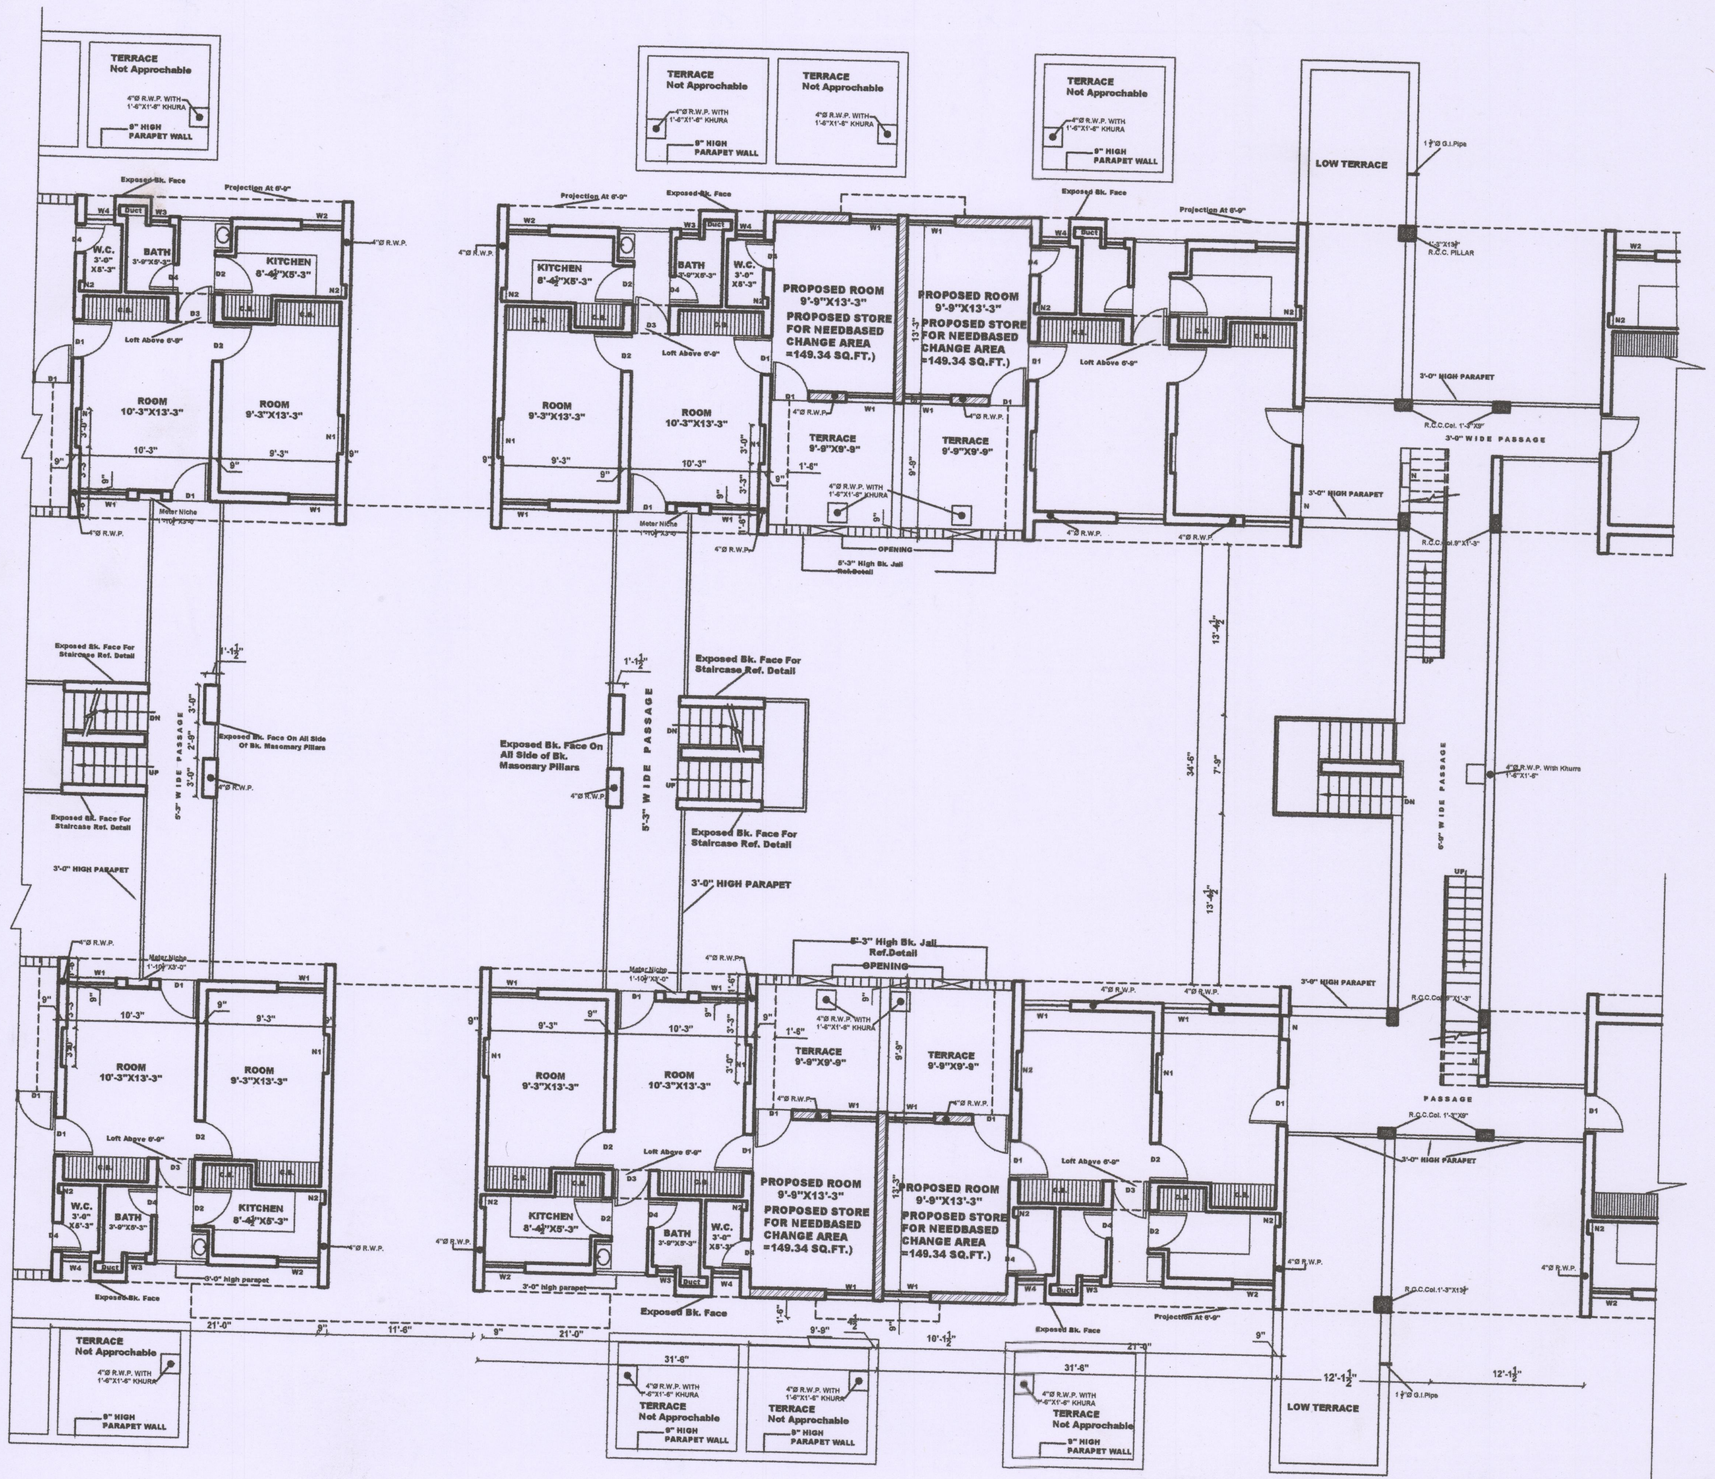

FIRST FLOOR PLAN

CHANDIGARH HOUSING BOARD

Notes:-

1) THIS DRAWING IS THE PROPERTY OF THE CHB,CHD. AND MUST NOT BE COPIED,ALTERED OR TRACED IN WHOLE OR IN PART WITHOUT THE PERMISSION OF THE BOARD IN WRITING.
2) NO RAIN WATER PIPE,SOIL PIPE,VENTILATING PIPE OR ANY OTHER PLUMBING WORK SHALL BE EXPOSED TO VIEW ON ANY FACE OF THE BUILDING.
3) NO APPLIED DECORATION OF ANY SORT LIKE THE CROSS, SWASTIKA ETC. SHALL BE PERMITTED ON THE EXTERNAL FACE OF THE BUILDING OR ON THE BOUNDARY WALL.
4). THE COST OF COMMON WALLS SHALL BE SHARED PROPORTIONATELY BY THE RESPECTIVE ALLOTTEES.
5). NO ADVERTISEMENT IN WHAT-SO-EVER FORM,KIND OR MANNER,WHETHER THE NAME OF THE PERSON OR A FIRM SHALL BE PERMITTED ON THE FACE OF THE BUILDING OR ON OR ALONG THE BOUNDARY WALL EXCEPT THE NUMBER OF THE PREMESIS DISPLAYED IN PAINTED NUMERALS ON SPACE ASSIGNED FOR THE PURPOSES.
6). FOR ANY OTHER DETAIL / NOTES REF. DRG.NO. 36, JOB NO. 79 .
7). ADDITIONAL CONSTRUCTION HAS BEEN SHOWN HAS HATCHED.

Joinery Detail For Future Construction:-

Type	Size	Cill
D1	3'-0"X6'-9"	-
DG2	4'-1½"X6'-9"	-
W1	3'-9"X4'-0"	2'-9"

S.NO.	DESCRIPTION	SIGN.	DATE
	REVISIONS		

Architect.

Shashi Thakur
Asstt. Architect.

SCALE :

DATE :-

(Renu Bala) DRAWN BY Renu Bala

79 JOB NO.

67 DRG. NO.

STANDARD DESIGN OF NEED BASE CHANGE FOR M.I.G. TWO ROOM, (GROUP- A) SECTOR - 44- A, CHANDIGARH.
(FIRST FLOOR PLAN)

Copyright CHB

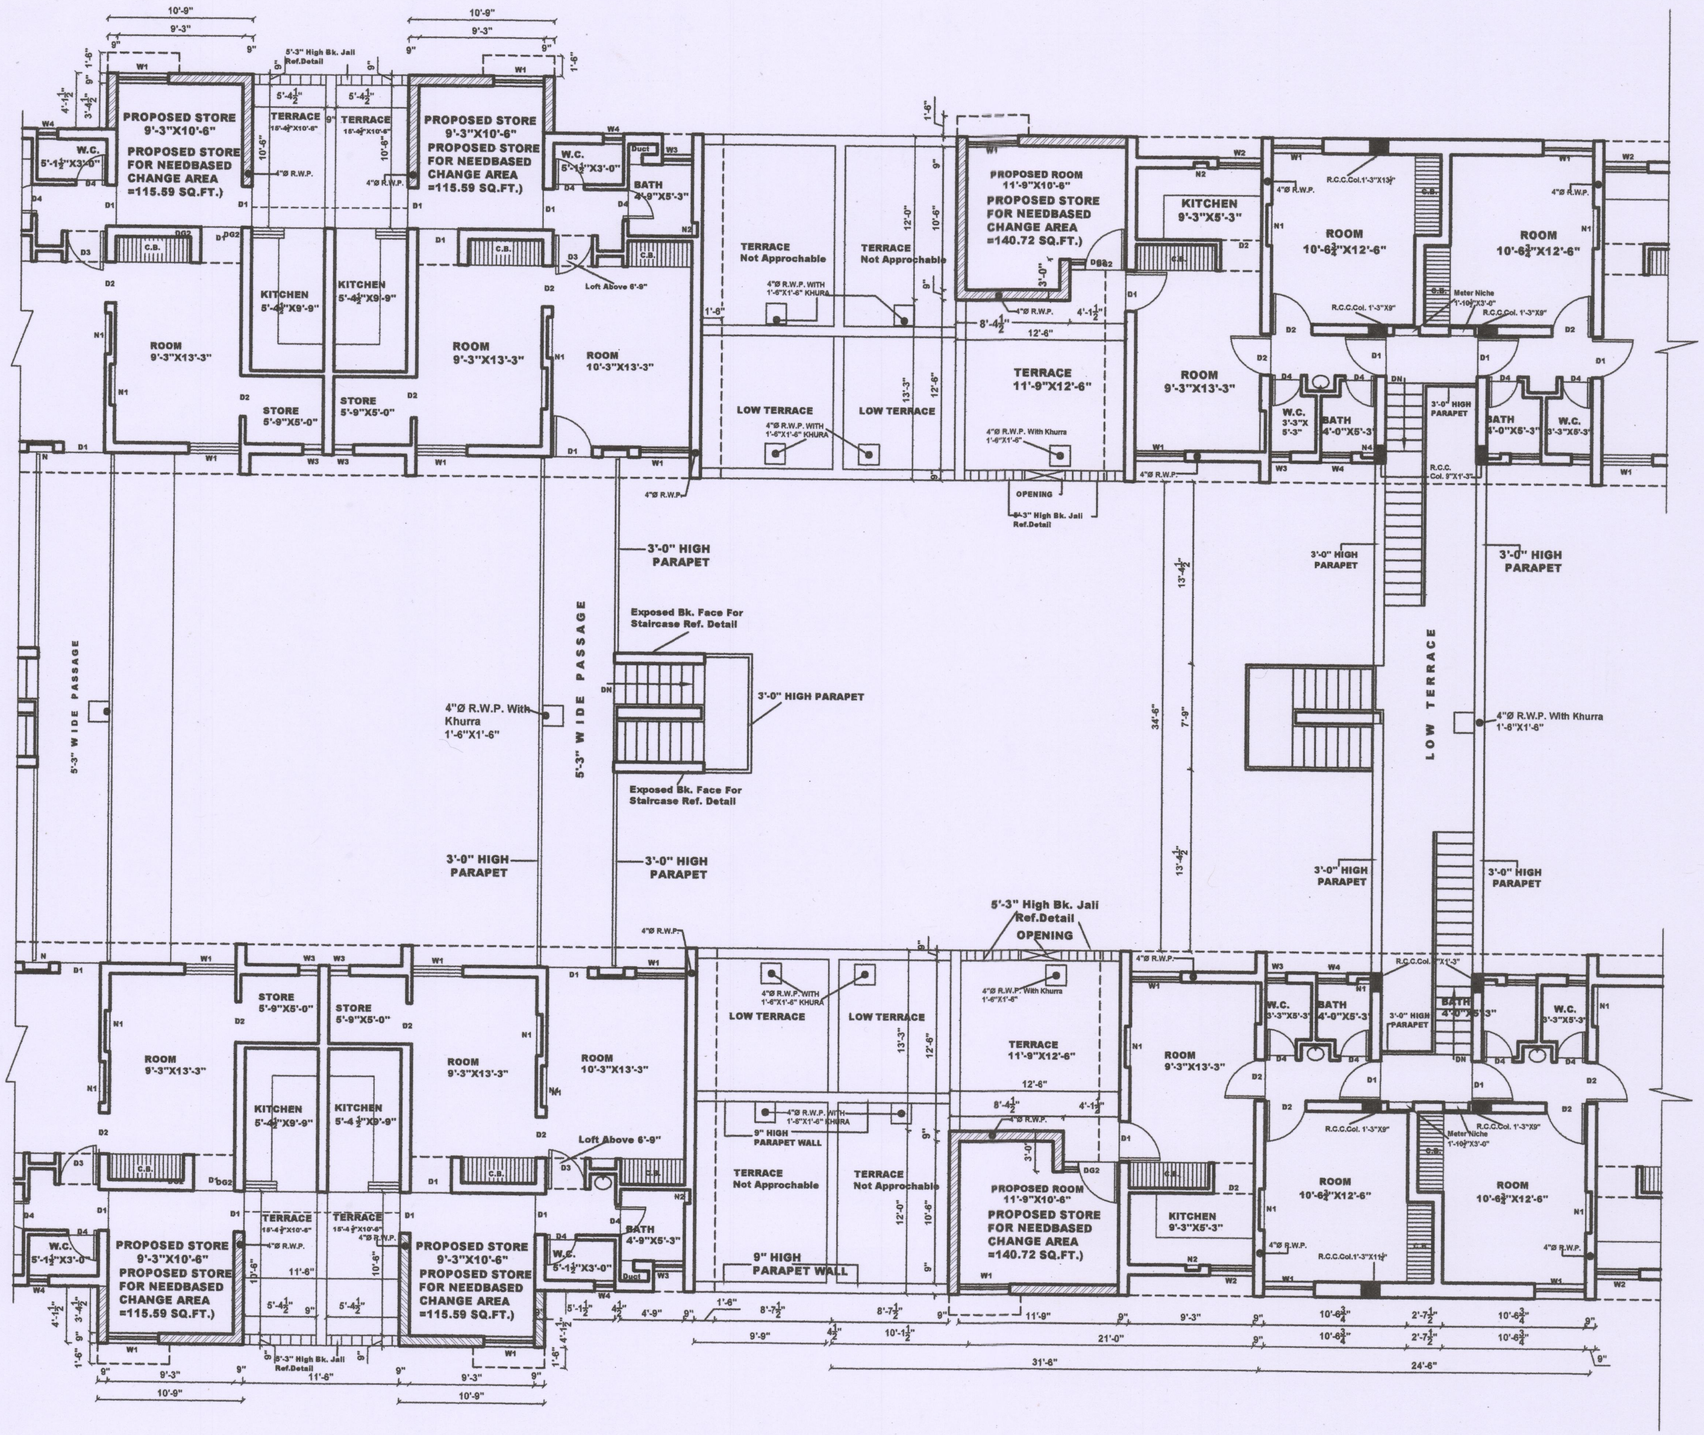

SECOND FLOOR PLAN

CHANDIGARH HOUSING BOARD

Notes:-

1) THIS DRAWING IS THE PROPERTY OF THE CHB,CHD. AND MUST NOT BE COPIED,ALTERED OR TRACED IN WHOLE OR IN PART WITHOUT THE PERMISSION OF THE BOARD IN WRITING.
2) NO RAIN WATER PIPE,SOIL PIPE,VENTILATING PIPE OR ANY OTHER PLUMBING WORK SHALL BE EXPOSED TO VIEW ON ANY FACE OF THE BUILDING.
3) NO APPLIED DECORATION OF ANY SORT LIKE THE CROSS, SWASTIKA ETC. SHALL BE PERMITTED ON THE EXTERNAL FACE OF THE BUILDING OR ON THE BOUNDARY WALL.
4). THE COST OF COMMON WALLS SHALL BE SHARED PROPORTIONATELY BY THE RESPECTIVE ALLOTTEES.
5). NO ADVERTISEMENT IN WHAT-SO-EVER FORM,KIND OR MANNER,WHETHER THE NAME OF THE PERSON OR A FIRM SHALL BE PERMITTED ON THE FACE OF THE BUILDING OR ON OR ALONG THE BOUNDARY WALL EXCEPT THE NUMBER OF THE PREMESIS DISPLAYED IN PAINTED NUMERALS ON SPACE ASSIGNED FOR THE PURPOSES.
6). FOR ANY OTHER DETAIL / NOTES REF. DRG.NO. 37, JOB NO. 79 .
7). ADDITIONAL CONSTRUCTION HAS BEEN SHOWN HAS HATCHED.

Joinery Detail For Future Construction:-

Type	Size	Cill
D1	3'-0"X6'-9"	-
DG2	4'-1½"X6'-9"	-
W1	3'-9"X4'-0"	2'-9"

S.NO.	DESCRIPTION	SIGN.	DATE
	REVISIONS		

Architect. Asstt. Architect. Shashi Thakur

SCALE : DATE :-

(Renu Bala) DRAWN BY Renu Bala

79 JOB NO. 68 DRG. NO.

STANDARD DESIGN OF NEED BASE CHANGE FOR M.I.G. TWO ROOM, (GROUP- A) SECTOR - 44- A, CHANDIGARH.
(SECOND FLOOR PLAN)

Copyright CHB

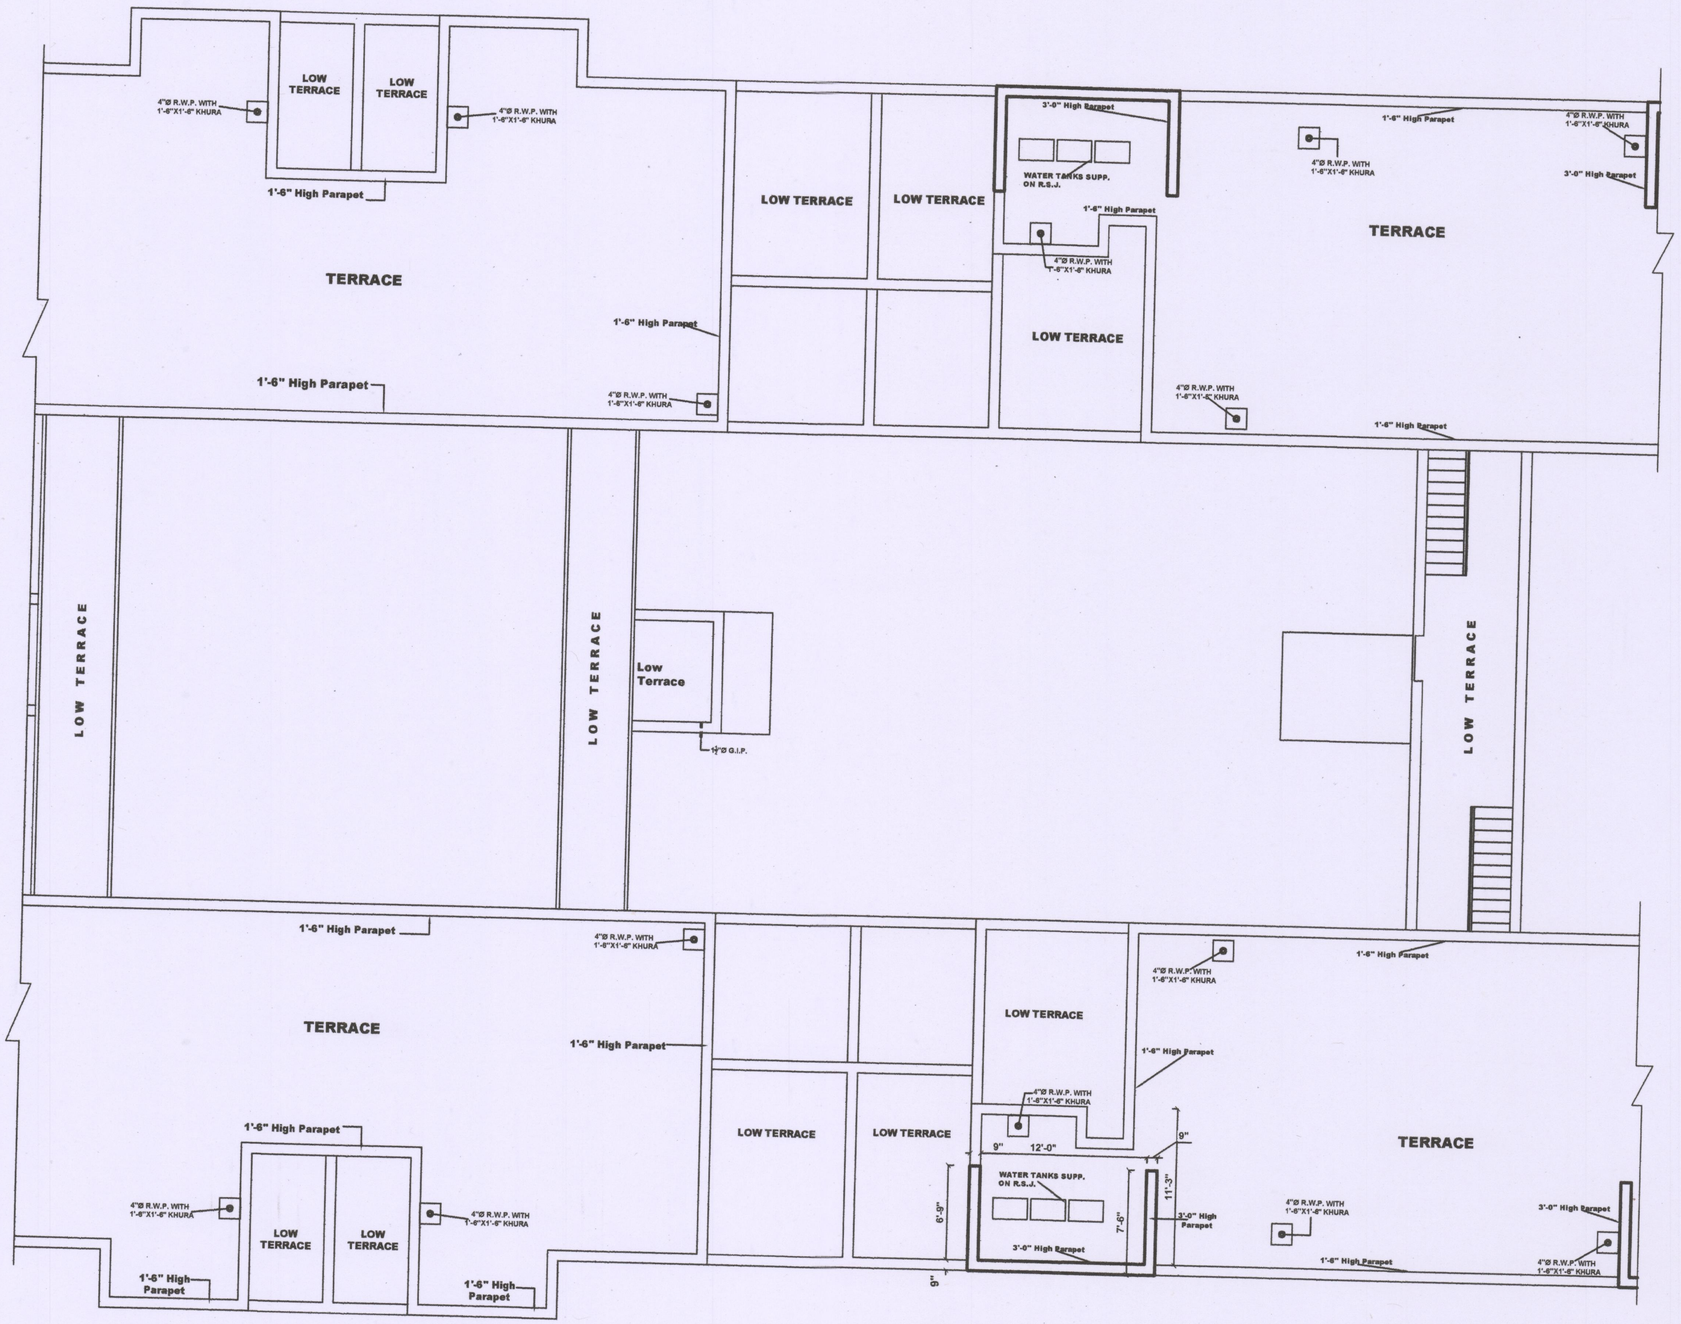

TERRACE FLOOR PLAN

CHANDIGARH HOUSING BOARD

Notes:-

1) THIS DRAWING IS THE PROPERTY OF THE CHB,CHD. AND MUST NOT BE COPIED,ALTERED OR TRACED IN WHOLE OR IN PART WITHOUT THE PERMISSION OF THE BOARD IN WRITING.
2) NO RAIN WATER PIPE,SOIL PIPE,VENTILATING PIPE OR ANY OTHER PLUMBING WORK SHALL BE EXPOSED TO VIEW ON ANY FACE OF THE BUILDING.
3) NO APPLIED DECORATION OF ANY SORT LIKE THE CROSS, SWASTIKA ETC. SHALL BE PERMITTED ON THE EXTERNAL FACE OF THE BUILDING OR ON THE BOUNDARY WALL.
4). THE COST OF COMMON WALLS SHALL BE SHARED PROPORTIONATELY BY THE RESPECTIVE ALLOTTEES.
5). NO ADVERTISEMENT IN WHAT-SO-EVER FORM,KIND OR MANNER,WHETHER THE NAME OF THE PERSON OR A FIRM SHALL BE PERMITTED ON THE FACE OF THE BUILDING OR ON OR ALONG THE BOUNDARY WALL EXCEPT THE NUMBER OF THE PREMESIS DISPLAYED IN PAINTED NUMERALS ON SPACE ASSIGNED FOR THE PURPOSES.
6). FOR ANY OTHER DETAIL / NOTES REF. DRG.NO. , JOB NO. 79 .
7). ADDITIONAL CONSTRUCTION HAS BEEN SHOWN HAS HATCHED.

Joinery Detail For Future Construction:-

Type	Size	Cill
D1	3'-0"X6'-9"	-
DG2	4'-1½"X6'-9"	-
W1	3'-9"X4'-0"	2'-9"

S.NO.	DESCRIPTION	SIGN.	DATE
	REVISIONS		

Architect. Sheshi Thakur Asstt. Architect.

SCALE : DATE :-

(Renu Bala) DRAWN BY Renu Bala

79 JOB NO. 69 DRG. NO.

STANDARD DESIGN OF NEED BASE CHANGE FOR M.I.G. TWO ROOM, (GROUP- A) SECTOR - 44- A, CHANDIGARH.
(TERRACE FLOOR PLAN)

Copyright CHB