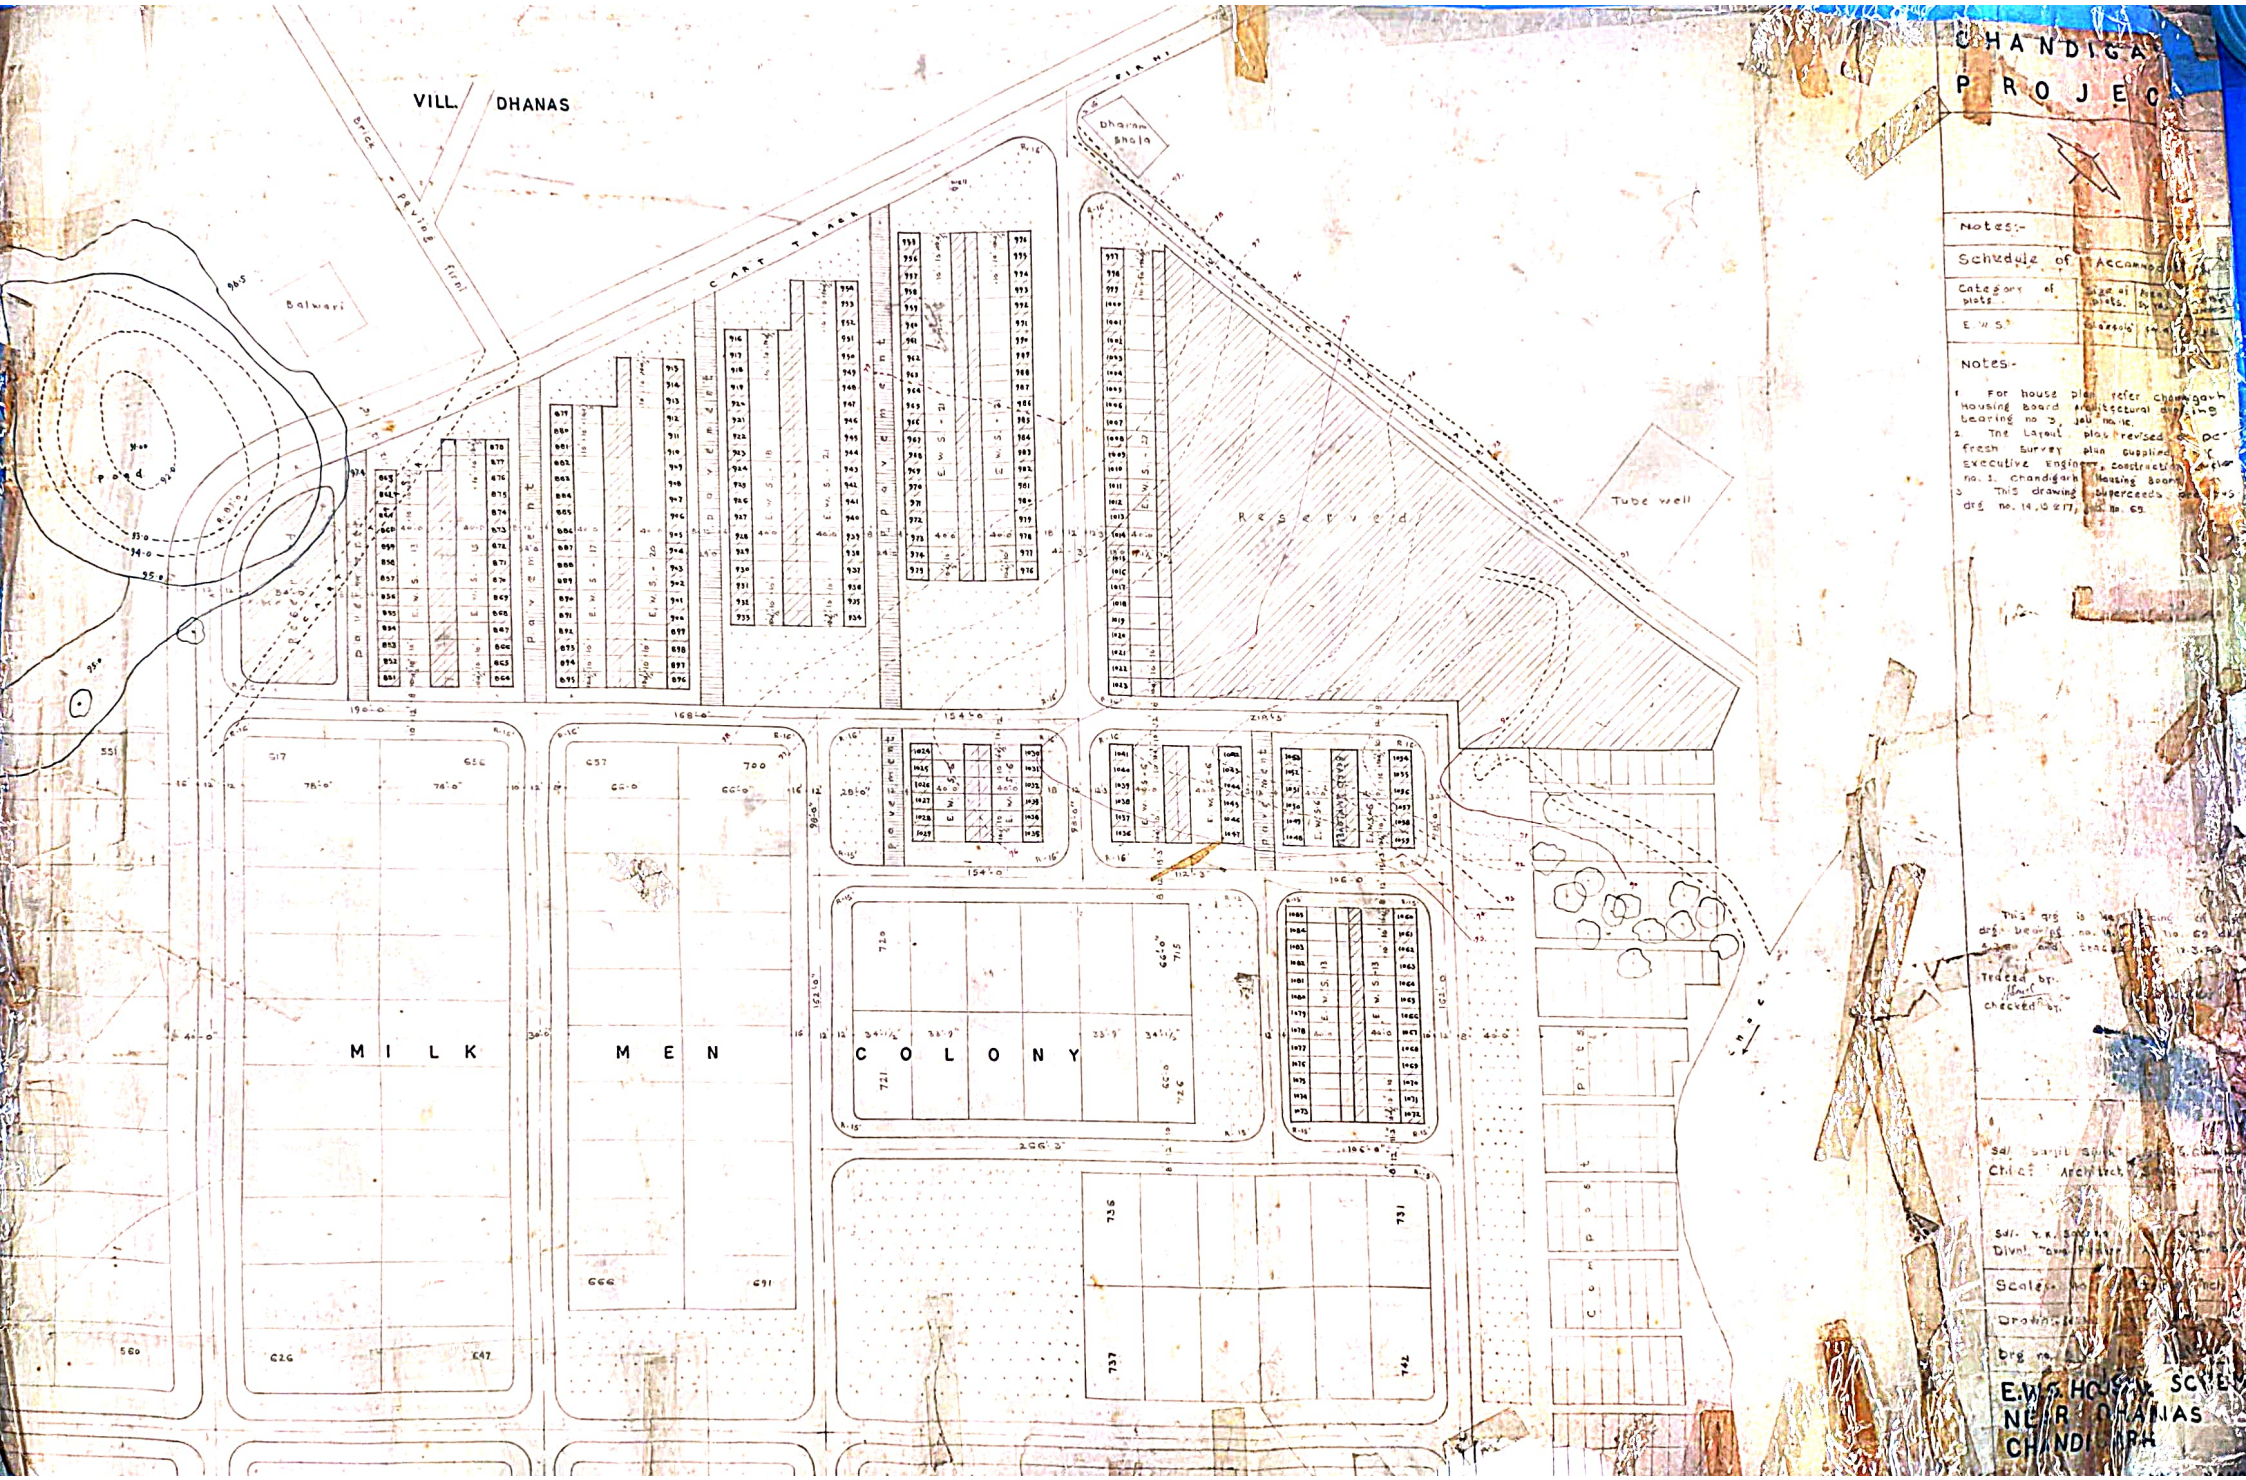
VILL. DHANAS
Brick - Paving Final
Balwari
Pond
CART TRACK
Dharam Shala
Tube well
Reserved
MILK MEN COLONY
CHANDIGA
PROJEC
Notes:-
Schedule of Accomm
Notes-
1. For house plan refer Chandigarh Housing Board architectural drawing bearing no 3, job no. 16.
2. The Layout plan revised as per fresh survey plan supplied by executive engineer, construction circle no. 1, Chandigarh Housing Board.
3. This drawing supersedes drg no. 14, 6 & 17, job no. 69.
Traced by
Checked by
Chief Architect
Scale
Drawing
drg no.
E.W.S. HOUSING SCHE
NEAR DHANAS
CHANDIGARH