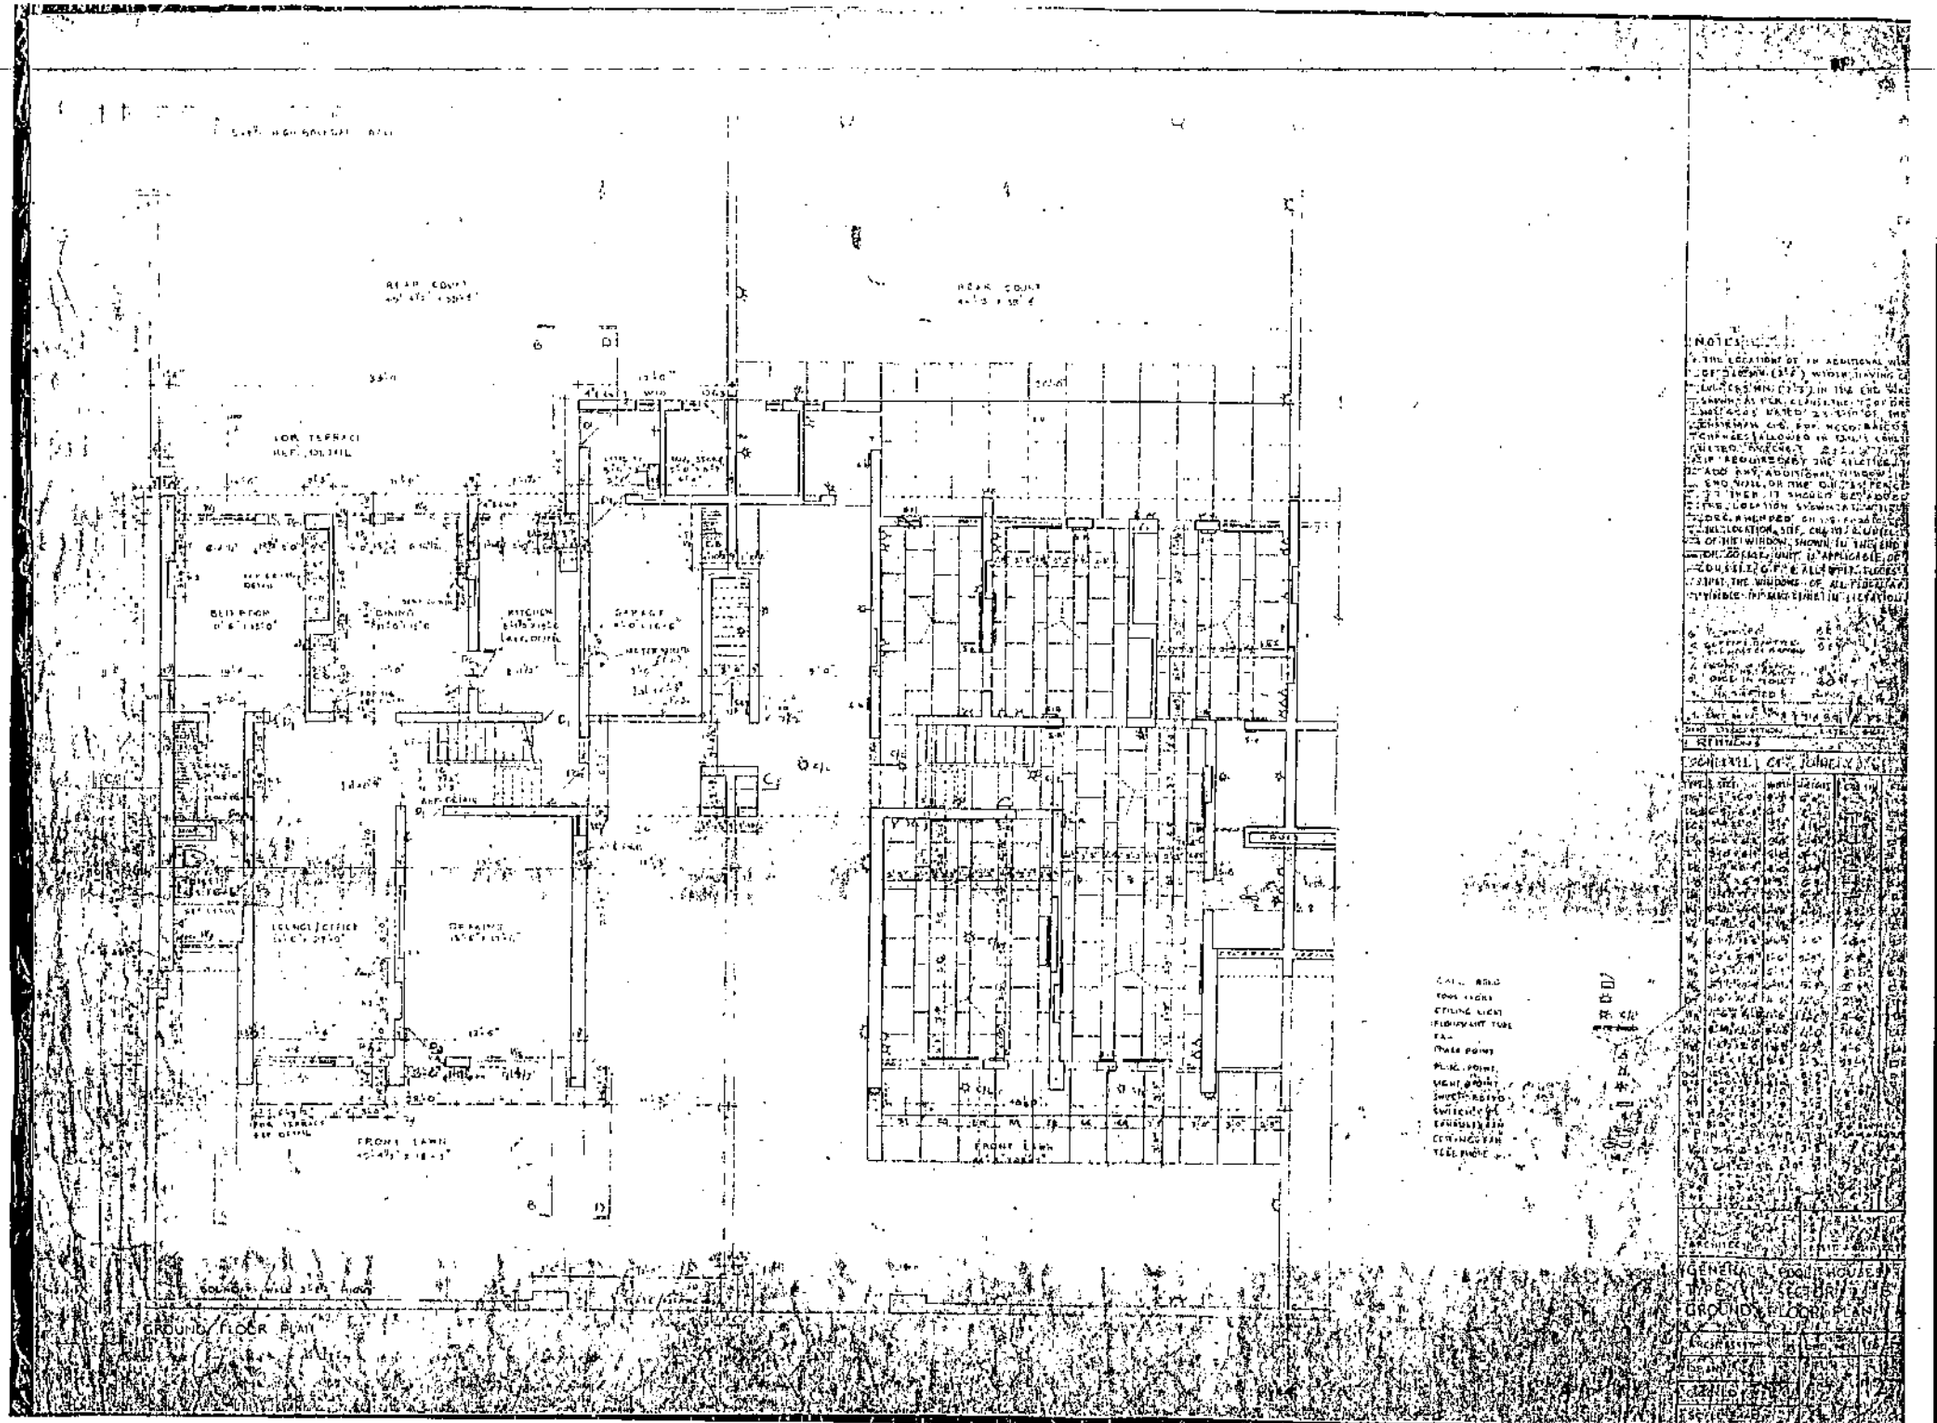
REAR COURT
REAR COURT
LOW TERRACE
BEDROOM
KITCHEN
GARAGE
LOUNGE / OFFICE
REMAINS
FRONT LAWN
FRONT LAWN
NOTES
GENERAL ARRANGEMENT
GROUND FLOOR PLAN
GROUND FLOOR PLAN