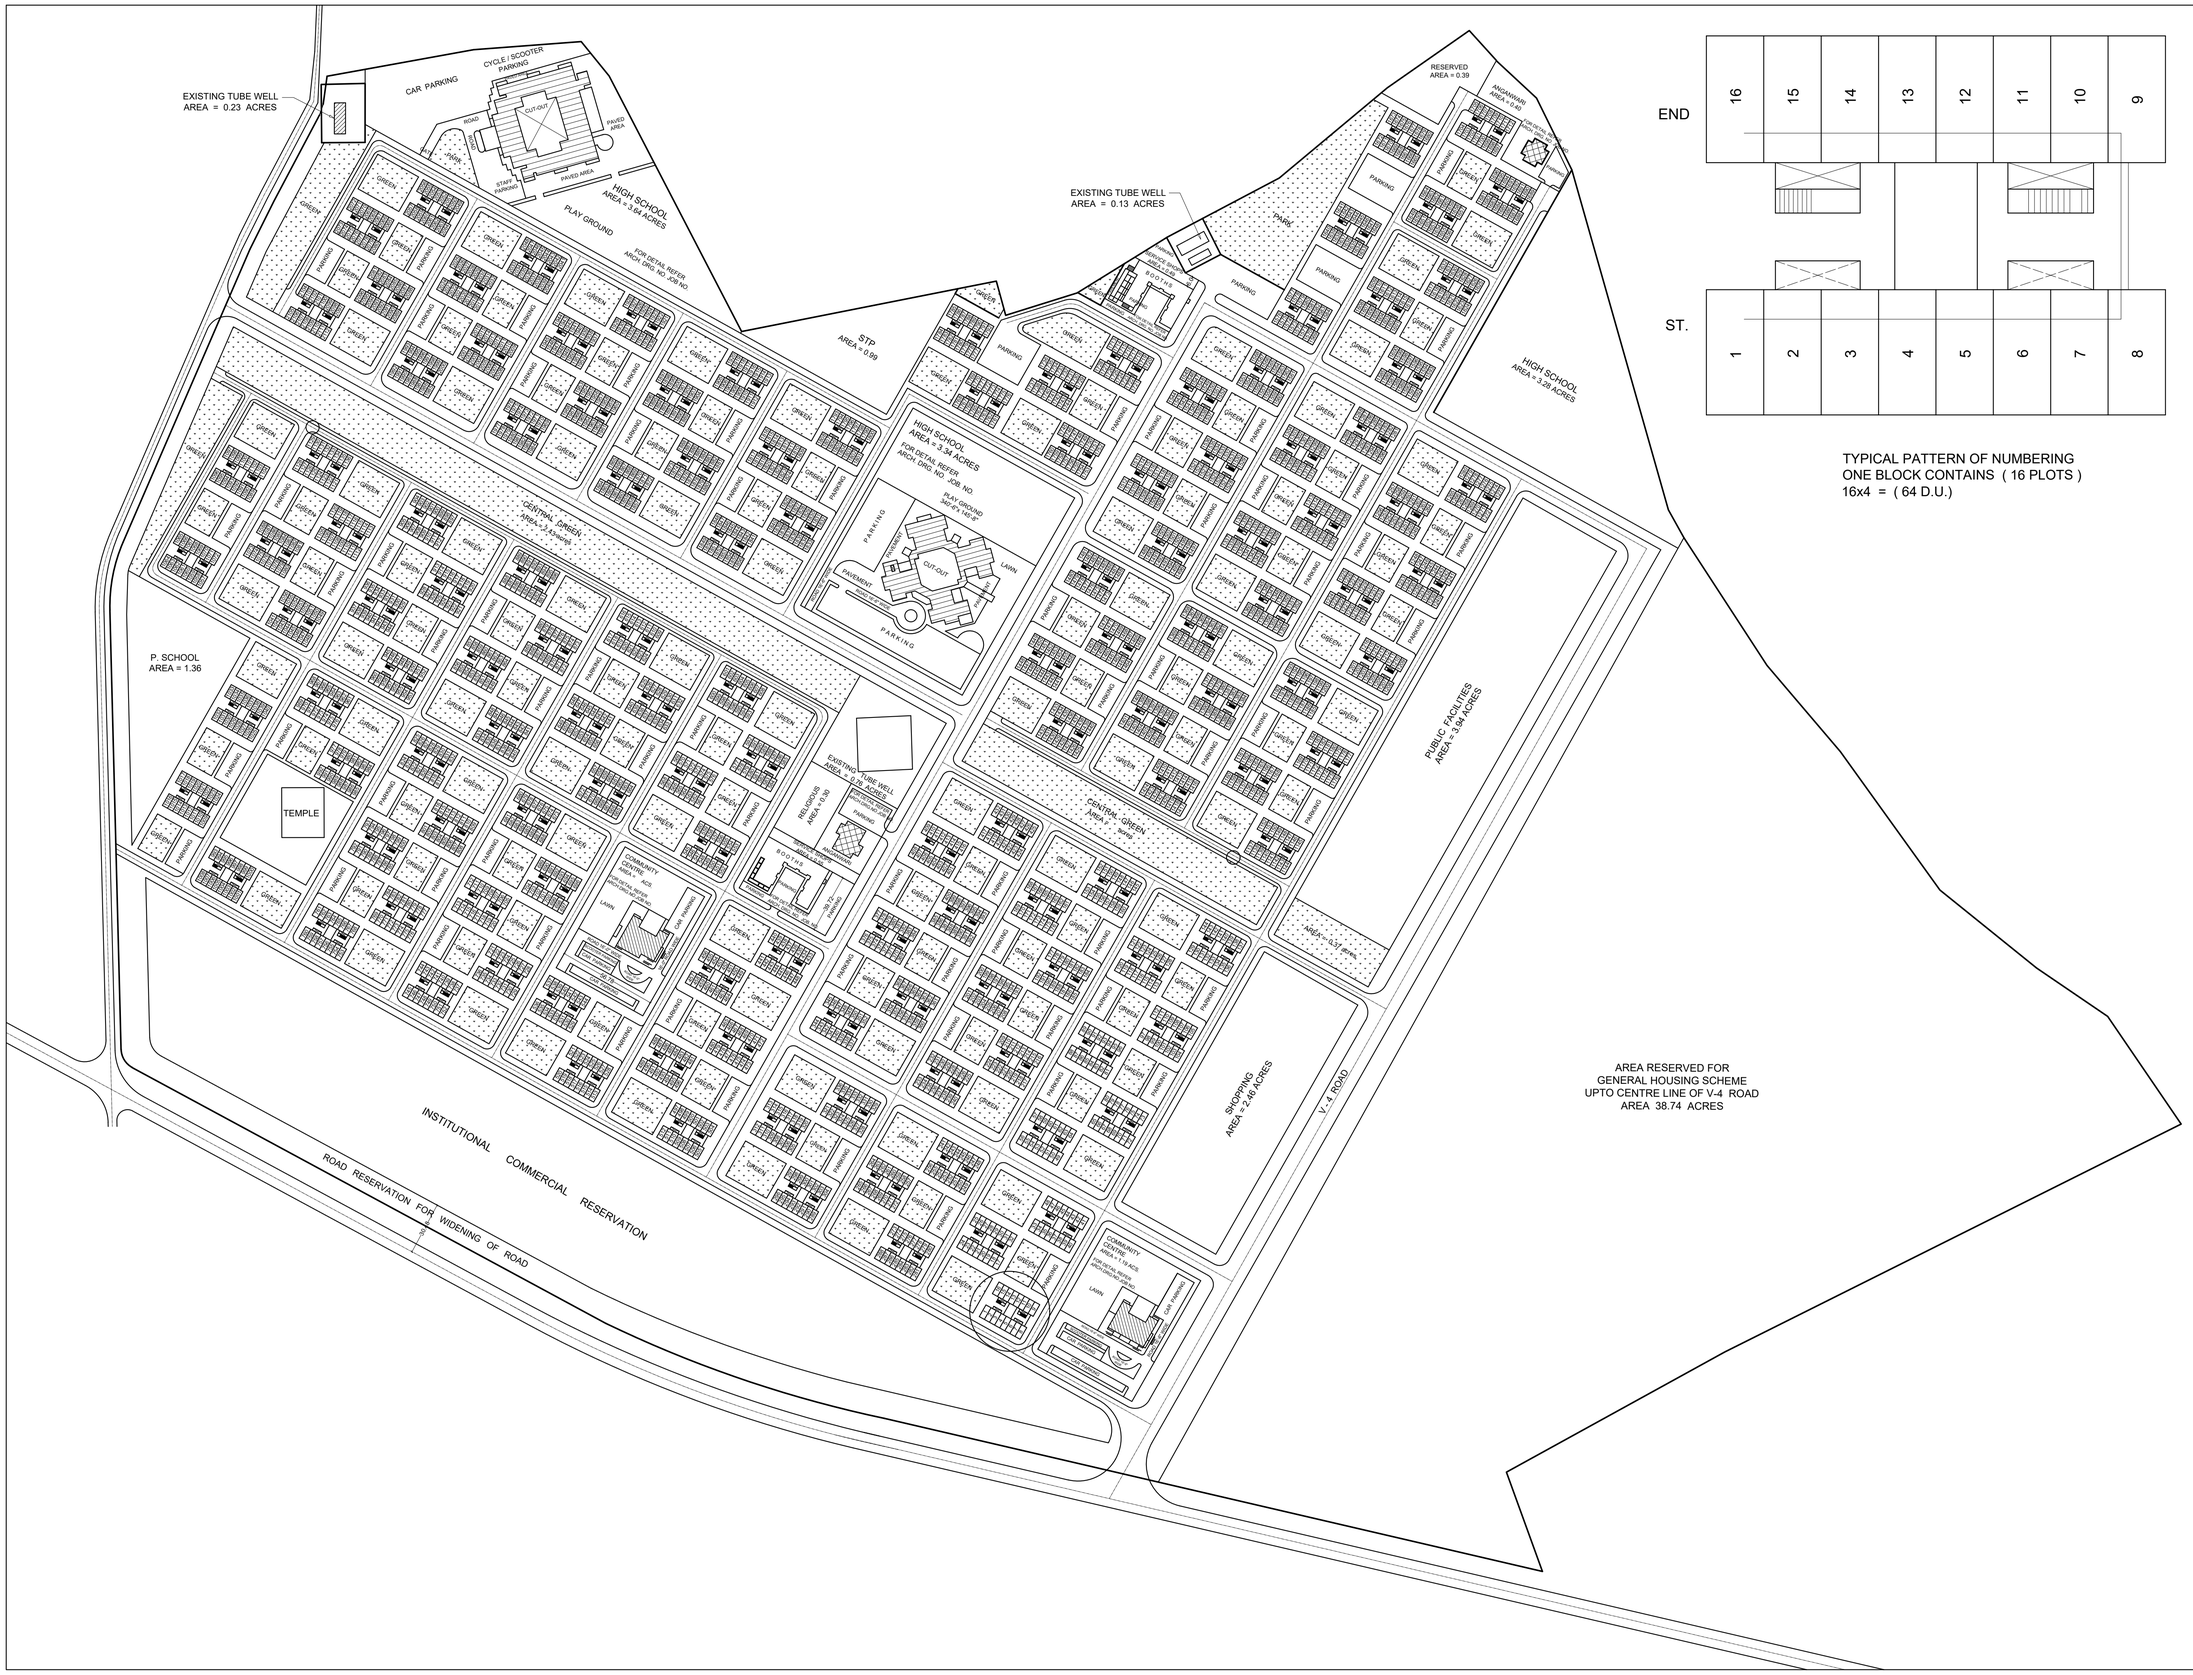

TYPICAL PATTERN OF NUMBERING
ONE BLOCK CONTAINS (16 PLOTS)
16x4 = (64 D.U.)

CHANDIGARH HOUSING BOARD

N

SCHEDULE OF ACCOMMODATION

SR. NO.	CATEGORY OF HOUSES	SIZE OF ONE PLOT IN MTS.	AREA OF ONE PLOT IN SQ.M.	NO. OF PLOTS	NO. OF UNITS
1.	O.R.T (SMALL FLATS) (FOUR STOREYED)	3.314M x 11.315M 10'-10$\frac{3}{4}$" x 37'-1$\frac{1}{4}$" c/c x o/c	37.50 sq.m.	2112	8448

NOTES:-

1. THIS DRAWING IS BASED ON THE APPROVED LAYOUT PLAN DRG. NO. 26 R - 1 JOB NO. 69 DATED 19-05-09.
2. NUMBERING OF THIS SCHEME HAS BEEN OBTAINED FROM THE OFFICE OF THE S.T.P. U.T. VIDE MEMO NO. H - 10/S.T.P./2010/11414 DATED. 14-09-2010.
3. NUMBERS OF THE PLOTS HAS BEEN MENTIONED ABOVE.
4. NUMBERING OF THE G.F. UNITS SHALL BE DISPLAYED AS SHOWN ON THIS PLAN AND NUMBERING OF THE FIRST FLOOR, SECOND FLOOR & THIRD FLOOR SHALL BE DISPLAYED AS NO. OF G.F./ A,B & C RESPECTIVELY.

   FOR EXAMPLE:-

   GROUND FLOOR : 1
   FIRST FLOOR : 1/ A
   SECOND FLOOR : 1/ B
   THIRD FLOOR : 1/ C

5. THE NUMBERING PLAN HAS BEEN APPROVED VIDE MEMO NO. H-10/S.T.P.-
   DATED :-

CHIEF ARCHITECT (SUMIT KAUR)

SENIOR ARCHITECT (ABHA J. SHARMA)

ASSISTANT ARCHITECT (VIMAL SHARMA)

DRAWN :- Saroj 15-09-10 | CHECKED

SCALE :- 1 : 1200

DRG. NO. - 29 | JOB NO. - 69 | DATED:

NUMBERING PLAN OF ONE ROOM TENEMENTS VILLAGE DHANAS CHANDIGARH